APPENDIX B

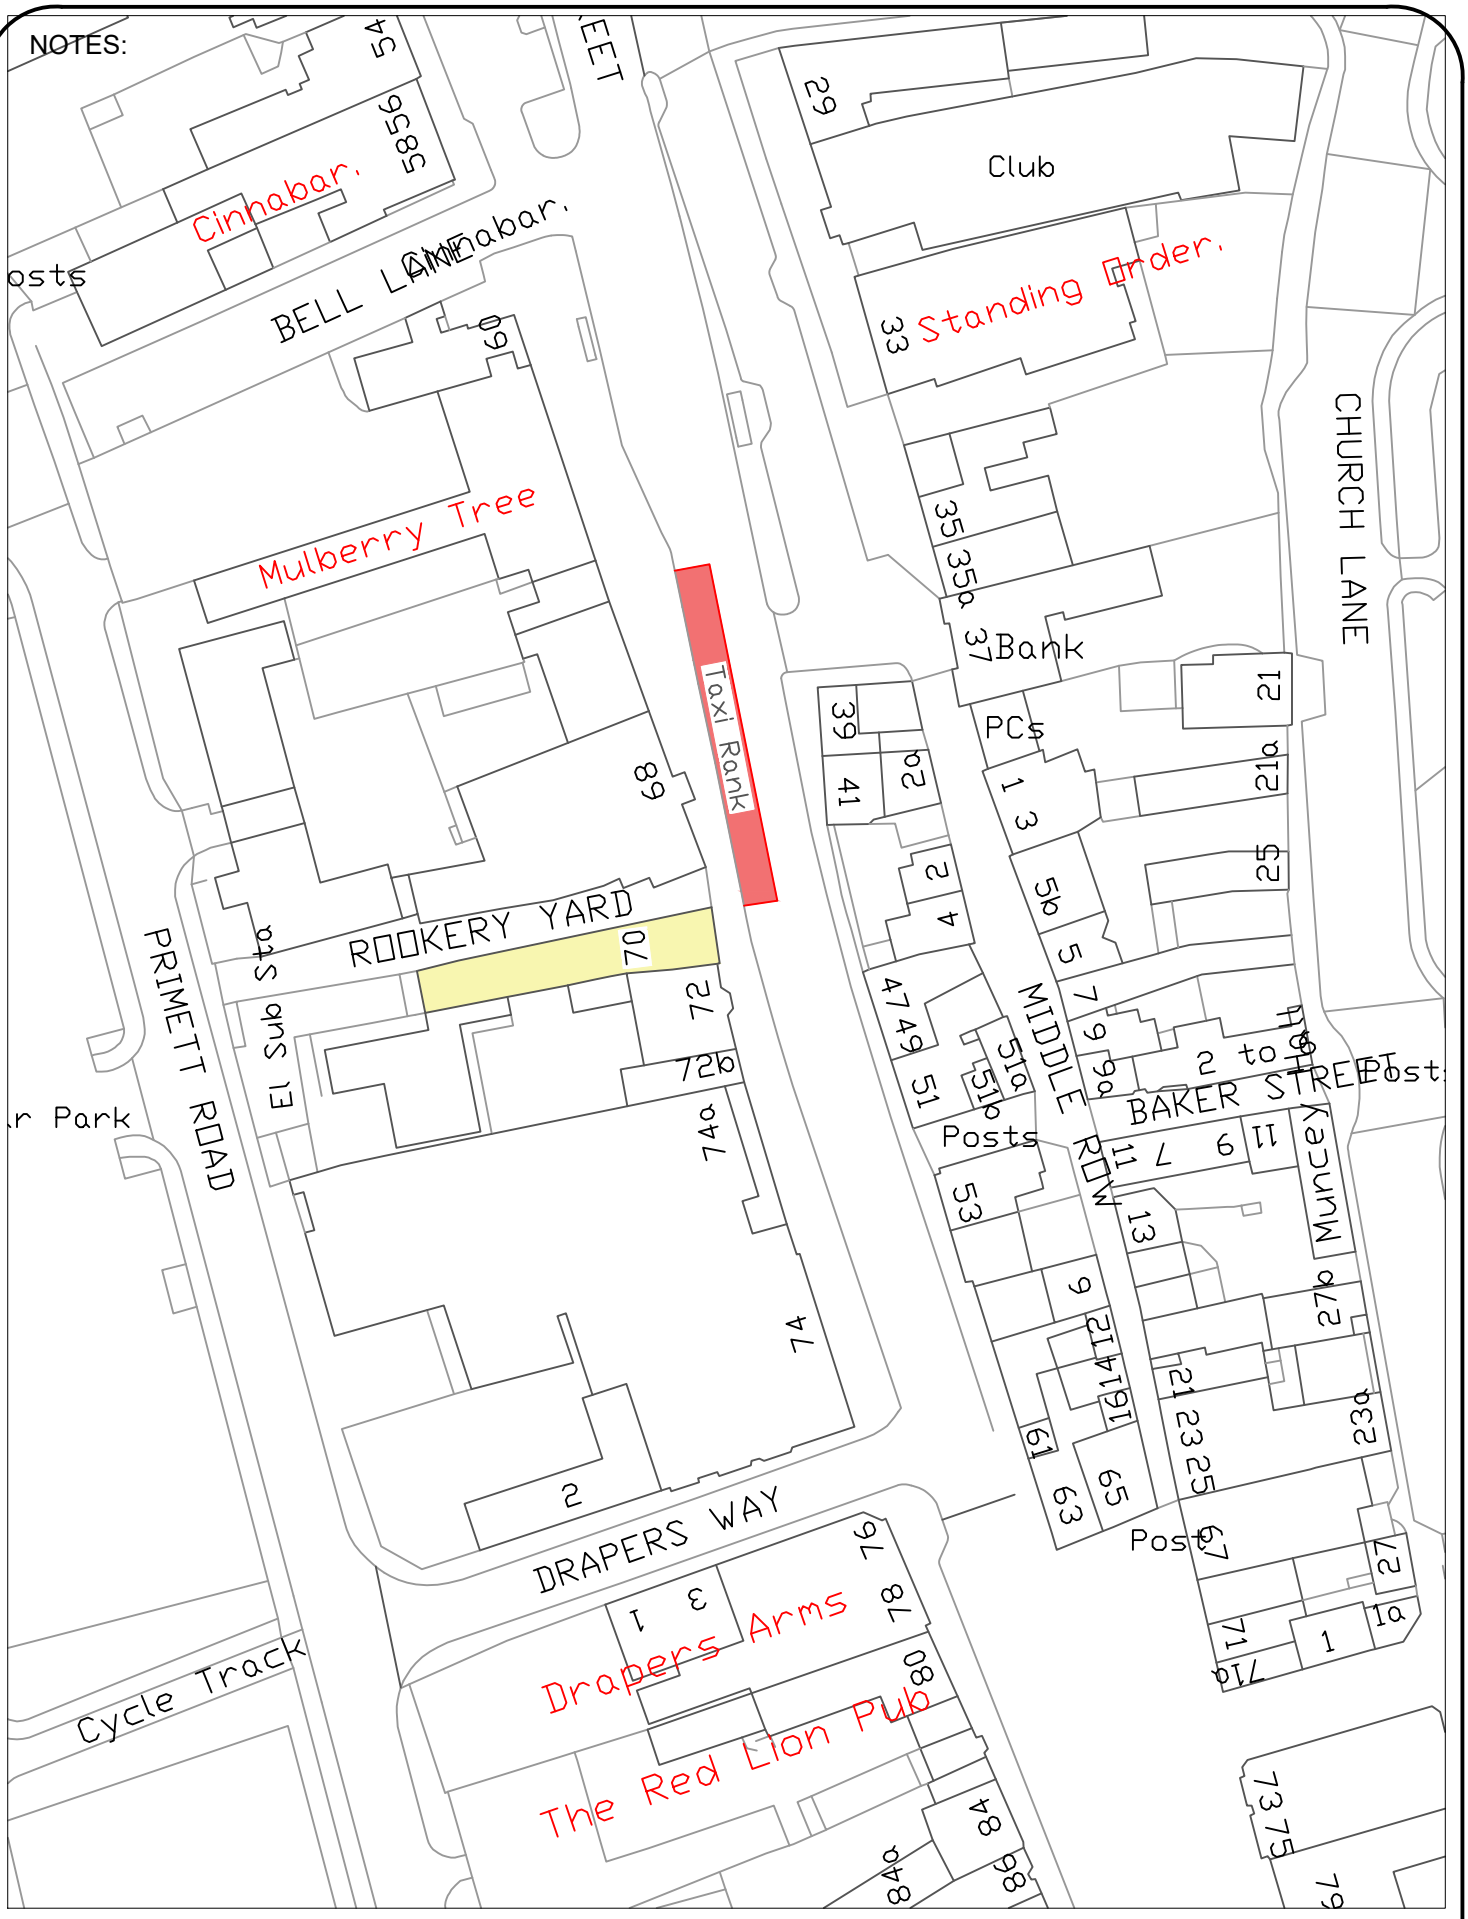

STEVENAGE BOROUGH COUNCIL Zayd al Jawad Head of Planning and Regulation Daneshill House, Danestrete, Stevenage, Herts, SG1 1HN. Telephone: (01438) 242242	PROJECT: HIGH STREET LICENCE	DRAWING: EXISTING LAYOUT.		no: Revision Date:	
	DATE:	DRAWN BY:	CHECKED:	SCALE:	DRAWING NUMBER: