Notes
1. All dimensions to be checked on site and any discrepancy to be verified with the Store Planner before proceeding with the work.
2. DO NOT SCALE FROM THIS DRAWING
3. Use this drawing for sales area fixtures and shopfitting. When referencing refrigeration cabinets use the latest CBES drawing. If the CBES drawing does not match this plan, please contact the Store Planner.
4. For all BOH areas please contact the Architect.
5. Exact position of all Bus Stop Signage to be positioned on site to suit the commodity as landed

GREGGS 52 SQM

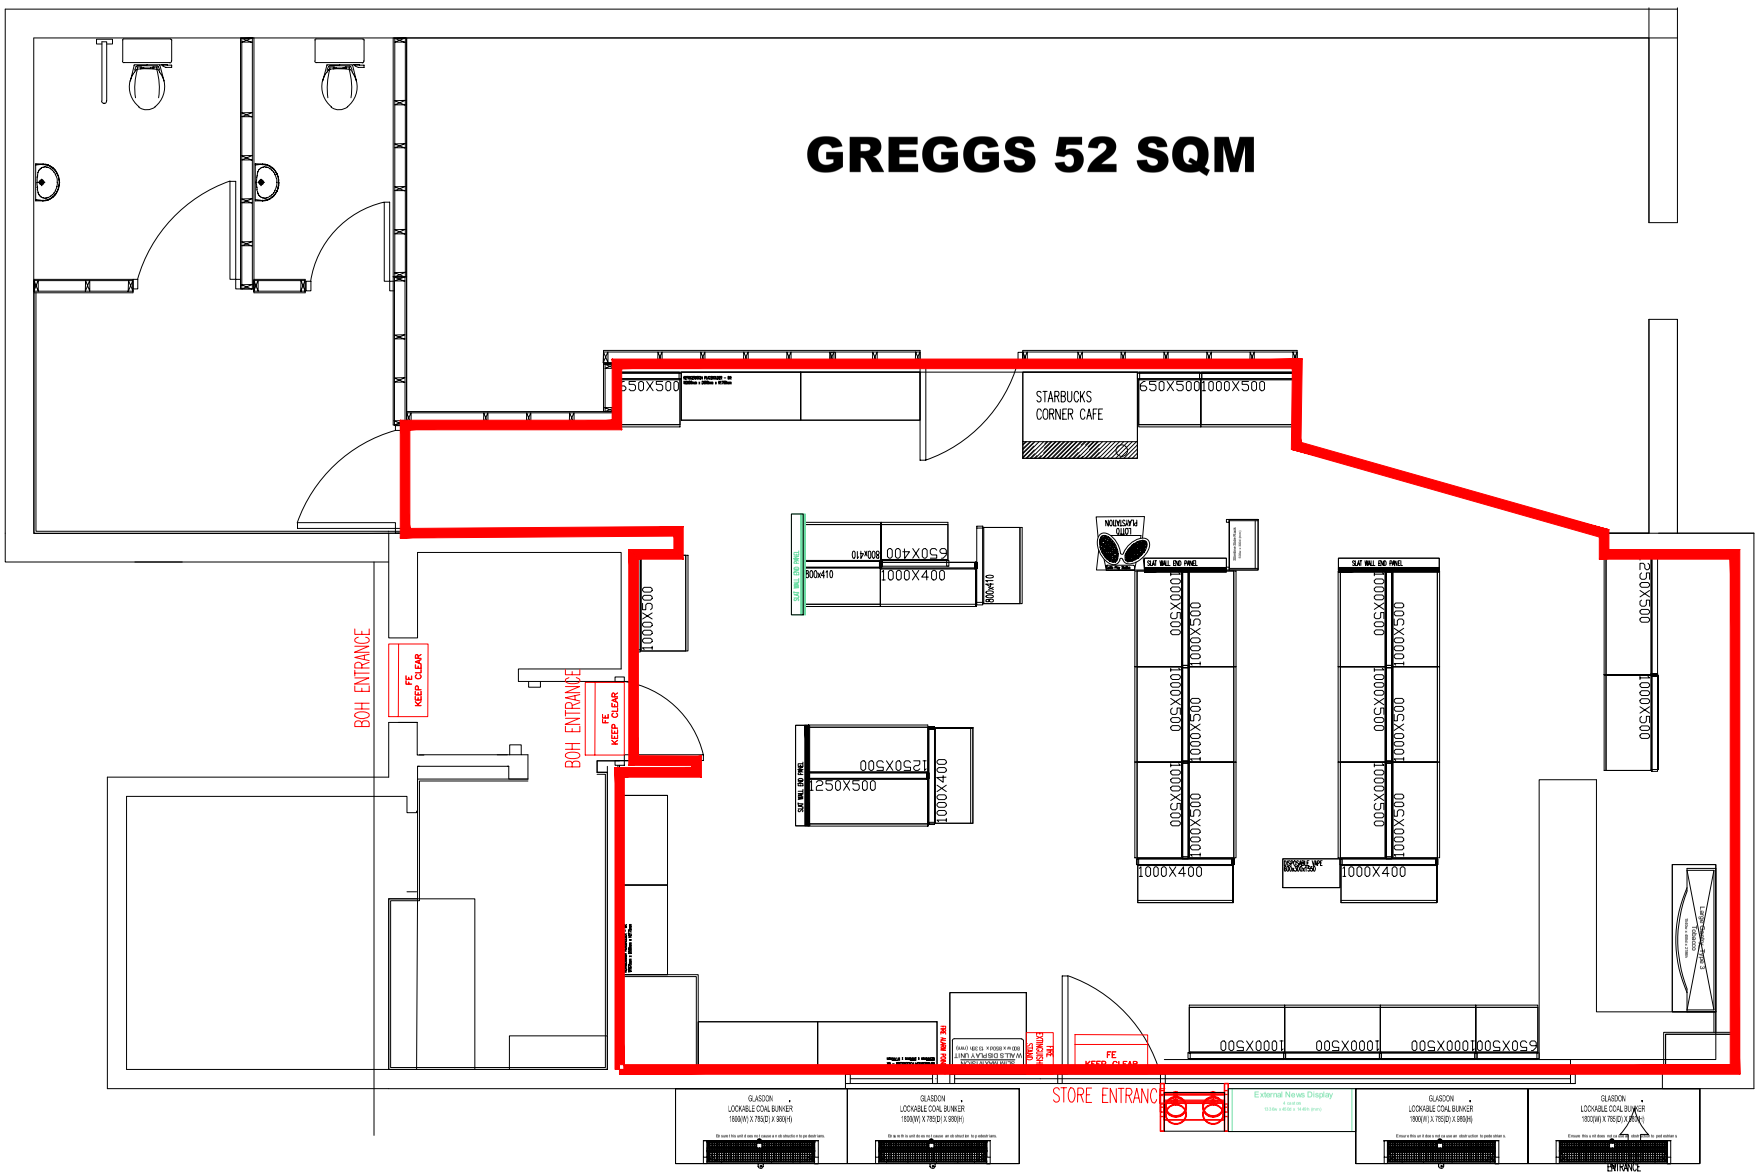

** KEY **

FE KEEP CLEAR — FIRE EXIT

FIRE EXTINGUISHER STAND — FIRE EXTINGUISHERS

FIRE ALARM POINT — FIRE ALARM

No.	Date	BY	CHD	COMMENTS

ASDA
Save money. Live Better

PROPERTY
ASDA HOUSE
LS11 5AD

Store: BROADWATER
STORE ADDRESS

Scheme Type: BWS LICENCE APPLICATION

SQFT	REC	AMENDED	EXISTING	ACHIEVED
Food Net	SQFT	SQFT	SQFT	SQFT
GM Net	SQFT	SQFT	SQFT	SQFT
George Net	SQFT	SQFT	SQFT	SQFT
Optical Net	SQFT	SQFT	SQFT	SQFT
Pharmacy Net	SQFT	SQFT	SQFT	SQFT
Phone Shop Net	SQFT	SQFT	SQFT	SQFT
Net Total	SQFT	SQFT	SQFT	SQFT
Policy 107	SQFT	SQFT	SQFT	SQFT
Planning Cap	YES	NO		
Gross Footage	SQFT	Ratio		% / %

Store Planner	Store Planner @ Asda
Direct Number	3113 824
RCM / Sponsor	RCM / Sponsor @ Asda
SLM	SLM @ Asda
CM	CM @ Asda
PM	PM @ Company
FM	FM @ Company
George Planner	George Planner @ George
Architect	Architect @ Company

REV Rev

Drawing Number: SP-GF-5410 — REV 1

Floor: GROUND FLOOR

Issue For: BWS LICENCE APPLICATION

Scale: 1:100 — Date

ADDITIONAL KIT TO BE ORDERED BY FM THAT IS NOT SHOWN ON PLAN

KIT TYPE	BLOCK REFERENCE	QUANTITY

Feet	6'	6'6'	7'	7'6"	8'	8'6"	9	9'6"	10'	10'6"	11'	12'	13'	14'	15'	16'
mm	1830	2000	2100	2300	2400	2600	2700	2900	3000	3200	3300	3700	4000	4200	4600	4800