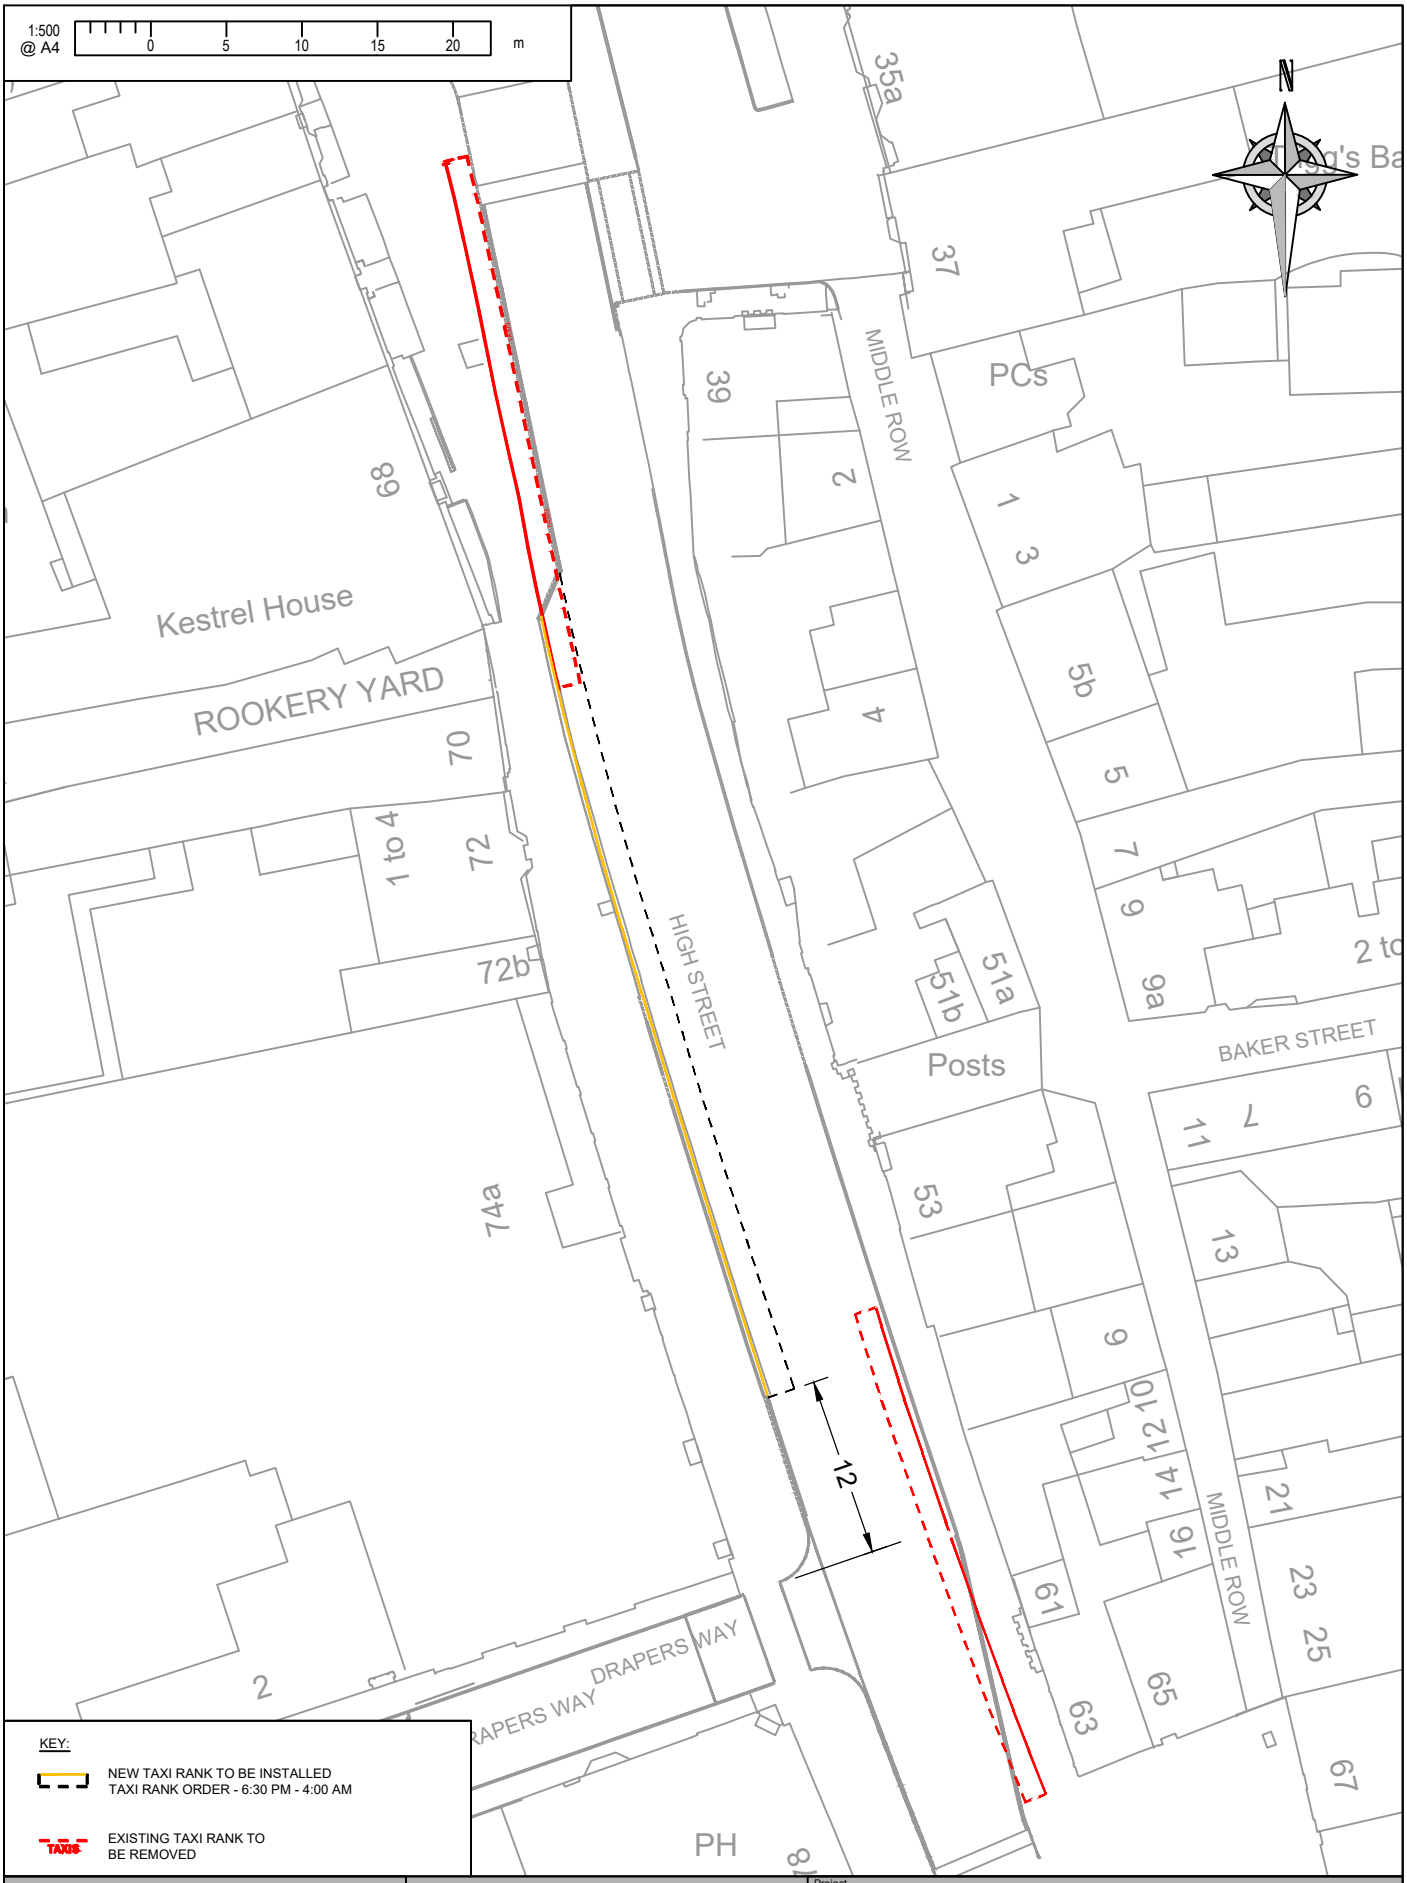

KEY:

NEW TAXI RANK TO BE INSTALLED
TAXI RANK ORDER - 6:30 PM - 4:00 AM

EXISTING TAXI RANK TO BE REMOVED

Hertfordshire

County Hall
Pegs Lane
Hertford, Herts
SG13 8DN
www.hertfordshire.gov.uk/highways

© Crown copyright and database rights to 2025 Ordnance Survey AC0000849954.
You are permitted to use this data solely to enable you to respond to, or interact with the organisation that provided you with the data. You are not permitted to copy, sub-license, distribute or sell any of this data to third parties in any form.

Rev	Date	Description of Revisions	Drawn	Chkd	Appr
REV0	28/10/25	FIRST ISSUE	HH	CB	KF
REV1	23/01/26	MODIFICATION	HH	CB	KF

Drawn	Designed	Checked	Approved	Approved Date
HH	HH	CB	KF	23/01/26
Signature	Signature	Signature	Signature	Scale(s)
				1:500@A4

Project
MAJ230001-1
ATF HIGH STREET STEVENAGE
PEDESTRIAN AND CYCLING IMPROVEMENTS

Sheet
TRAFFIC REGULATION ORDER DRAWING
PROPOSED TAXI RANK
SHEET 01 OF 01

Project No.	Sheet. No.	Revision
HCC-MAJ230001-1-JAC-LSI-DR-ZL-0081	01	REV1

Original Sheet Size A4 [210x297] Plot Date 23 Jan 2026 @ 12:24 PM Path C:\Users\HASSANH3\OneDrive - Jacobs\Stevenage High Street\Models & Drawings\Drawings\Detailed Design\LEGAL\HCC-MAJ230001-1-JAC-LSI-DR-ZL-0081_LEGAL-TAXI RANK.dwg TRO_01